
TOWN OF CORTLANDT
SEWER MASTER PLAN

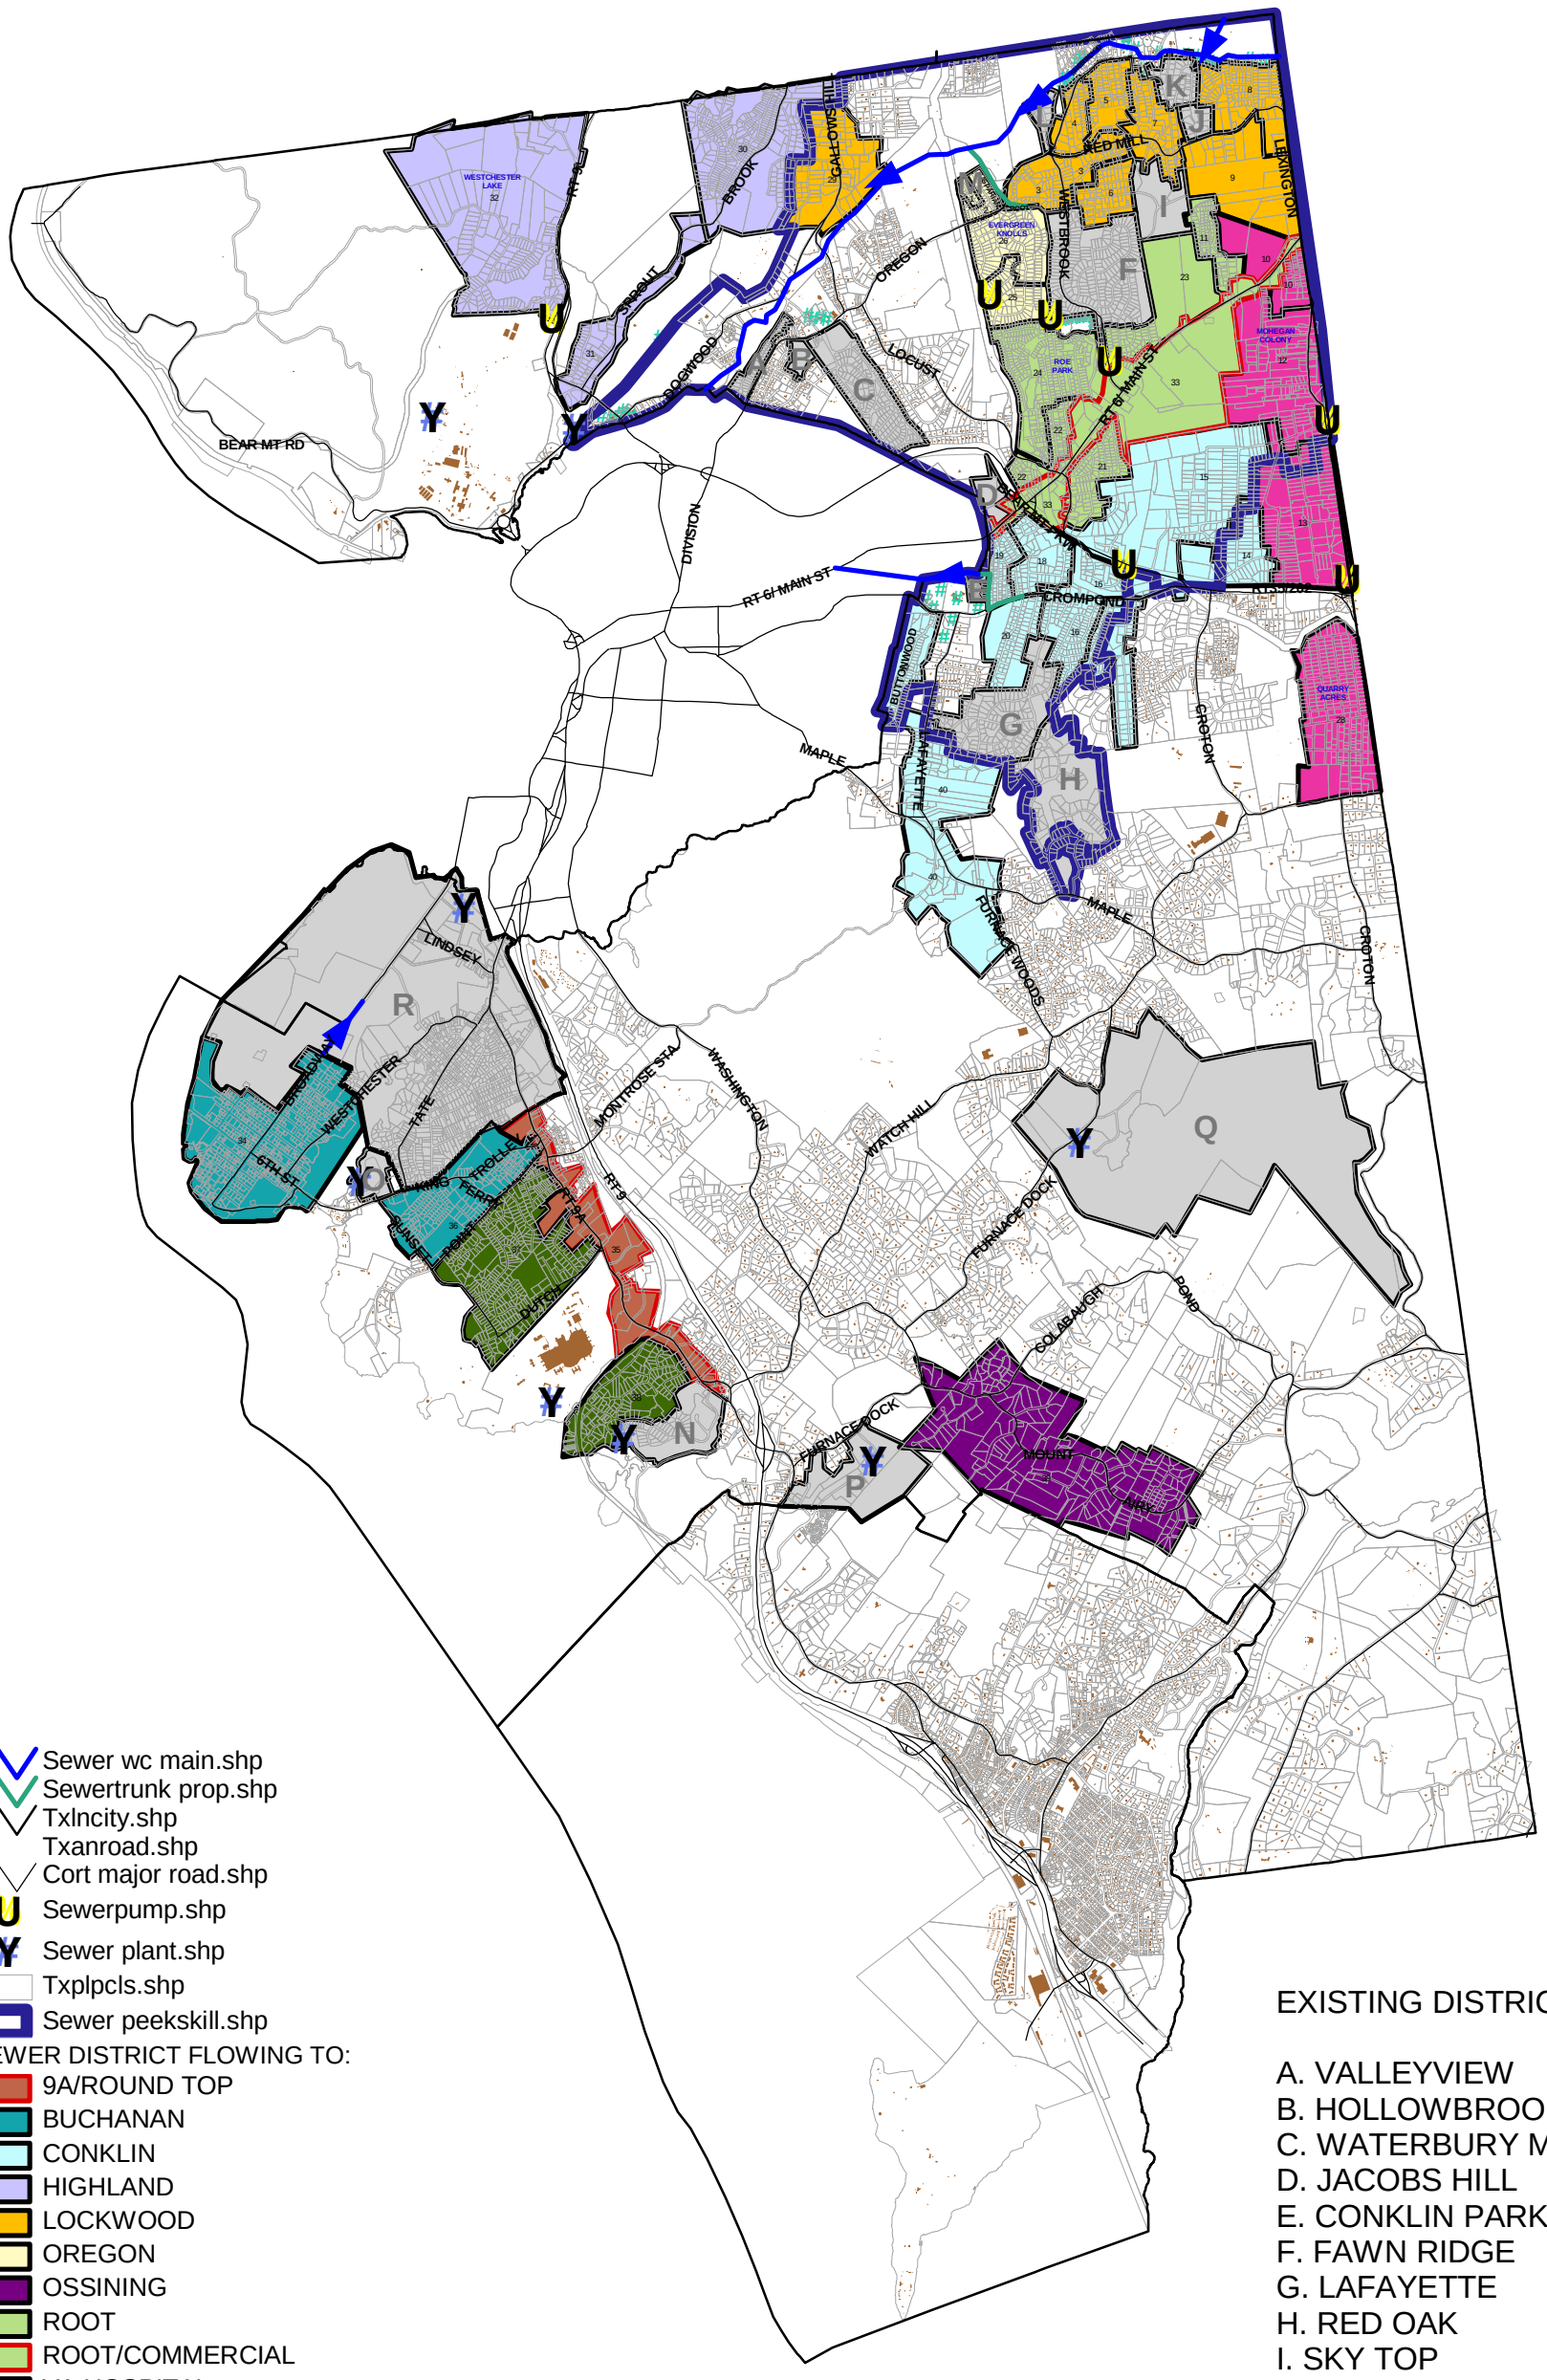

sewer.apr
3/26/2002
tsc